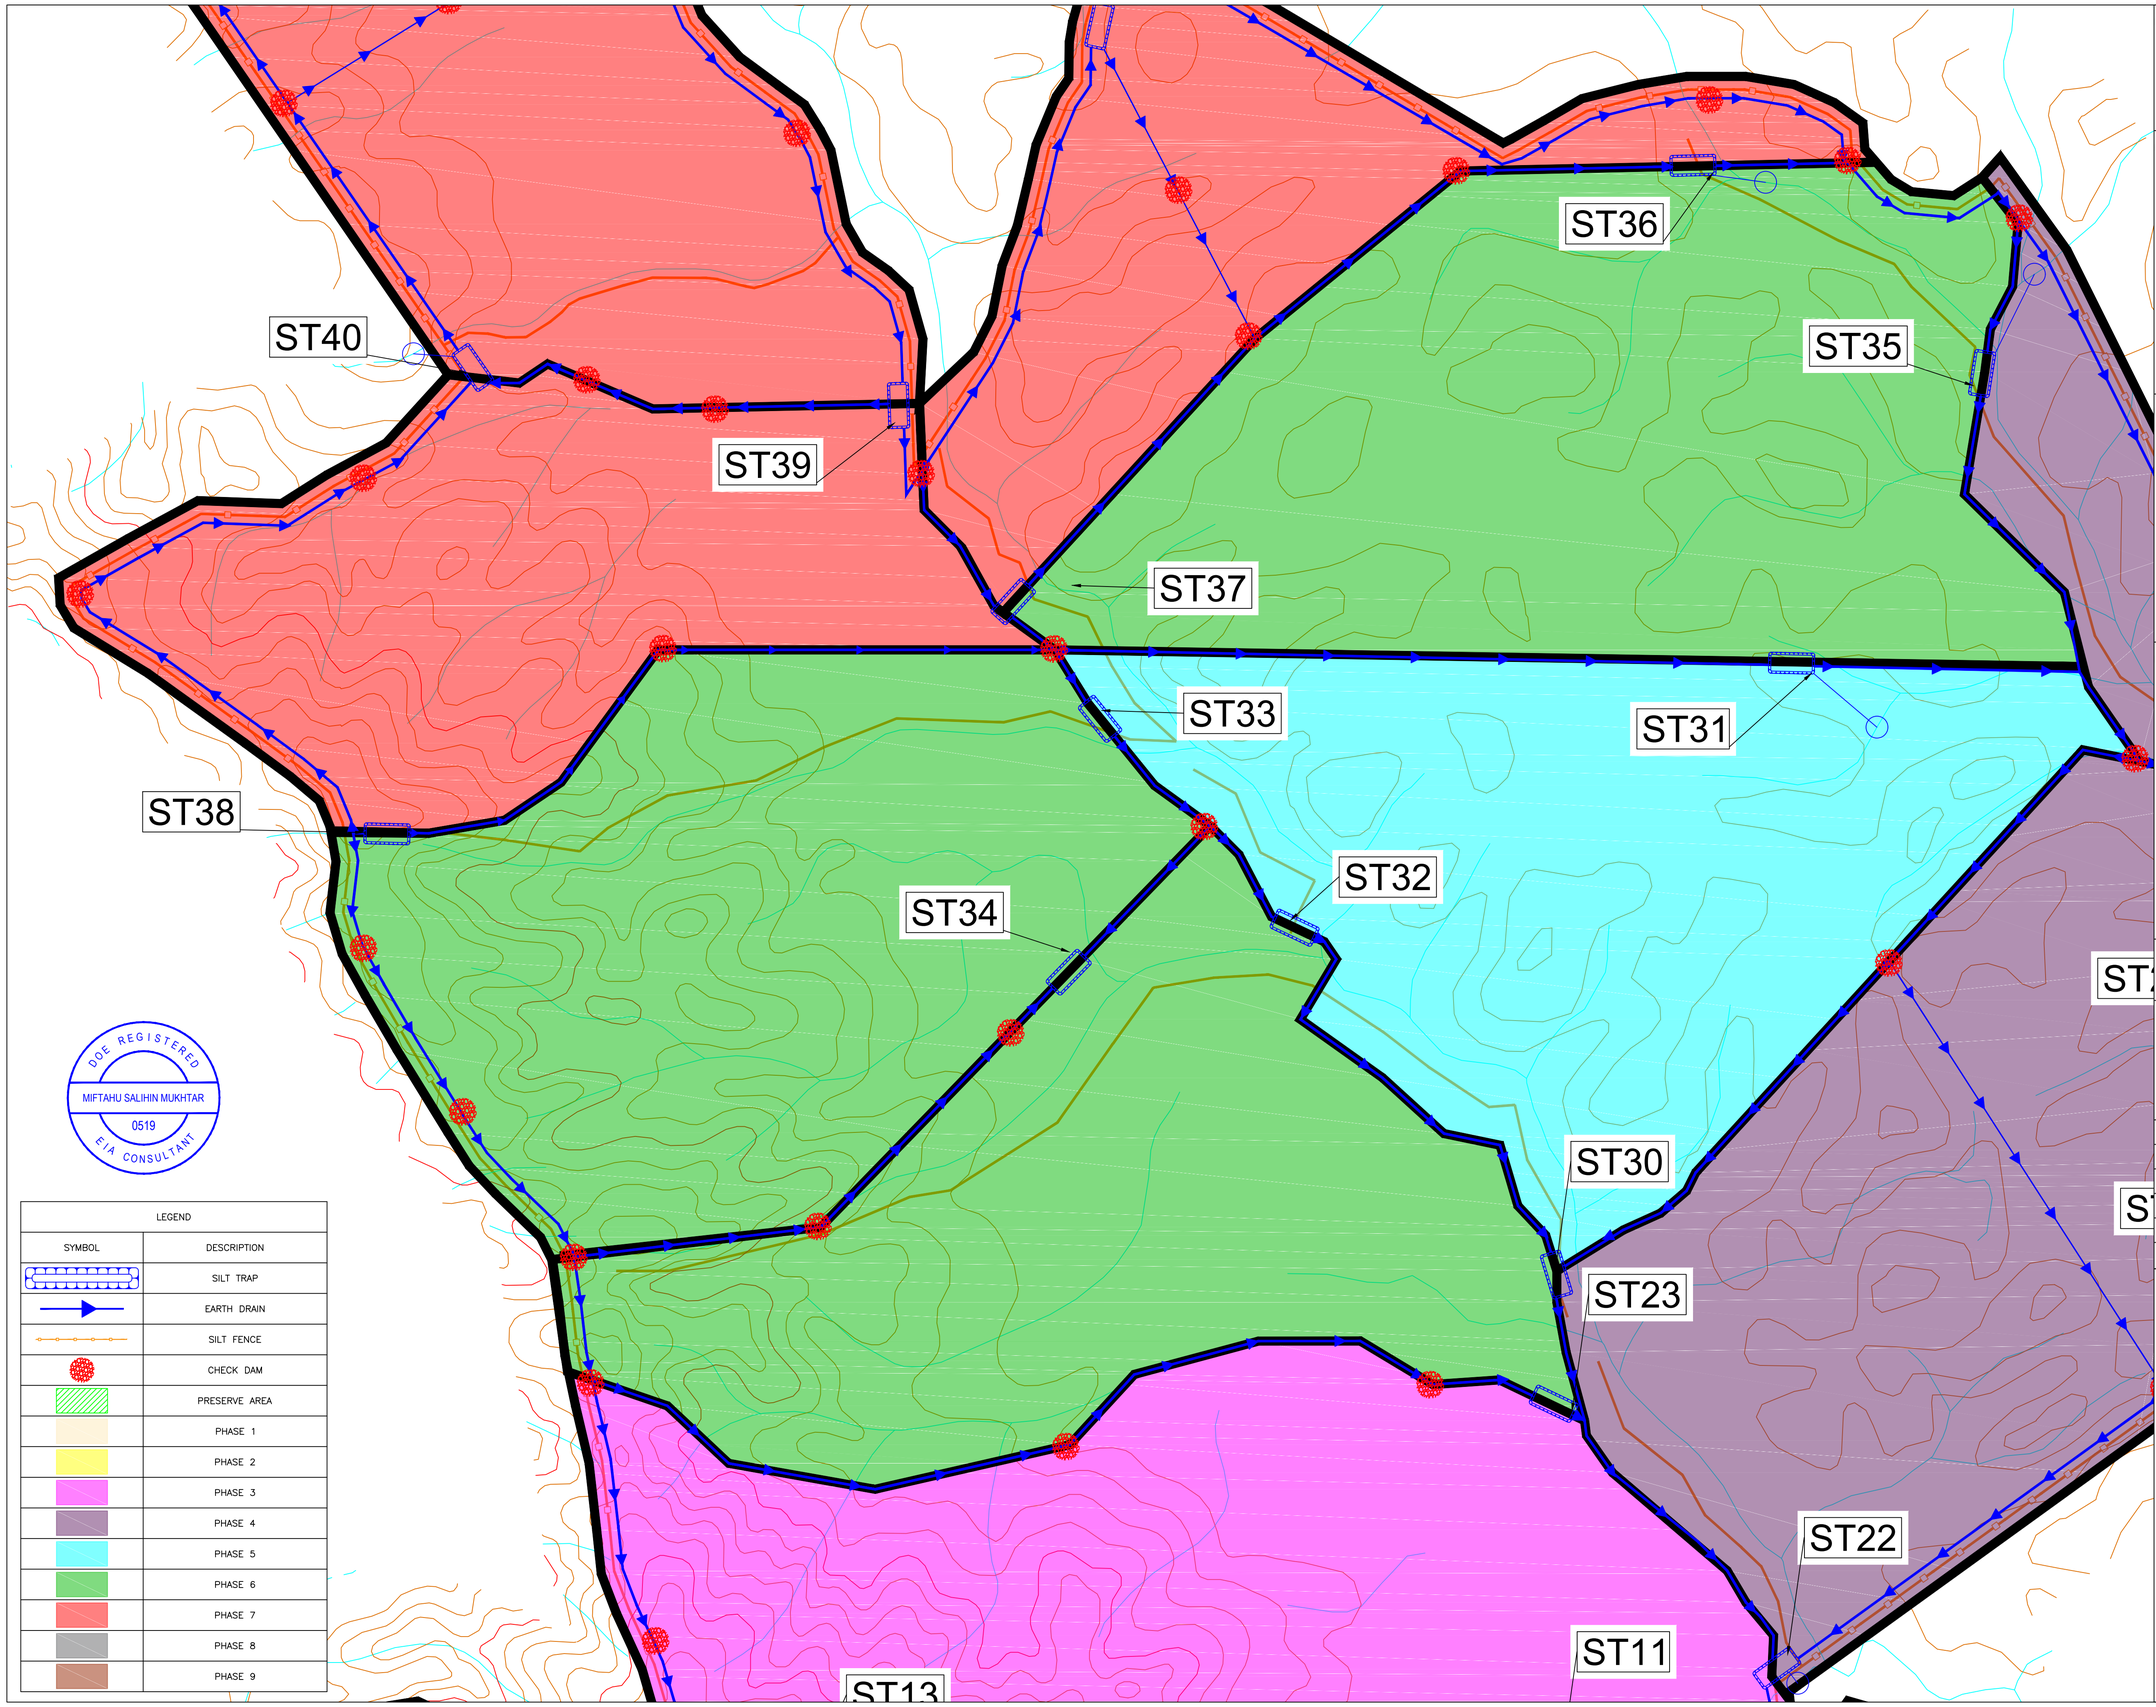

LEGEND	
SYMBOL	DESCRIPTION
	SILT TRAP
	EARTH DRAIN
	SILT FENCE
	CHECK DAM
	PRESERVE AREA
	PHASE 1
	PHASE 2
	PHASE 3
	PHASE 4
	PHASE 5
	PHASE 6
	PHASE 7
	PHASE 8
	PHASE 9

PROJECT TITLE :

PROJEK LADANG HUTAN KOMERSIL DI HUTAN SIMPAN JERANGAU SELUAS 5000 HEKTAR (FASA 1) DUNGUN TERENGGANU

PROJECT OWNER :

KUMPULAN PENGURUSAN KAYU KAYAN TERENGGANU SDN. BHD.

JALAN KALSIUM, BUKIT BESI, 23200 DUNGUN, TERENGGANU DARUL IMAN,
TEL.: 09–833 7245 FAX: 09–833 7203

LDP2M2 CONSULTANT :

UNISZA CONSULTANCY SDN BHD

UNISZA CONSULTANCY SDN. BHD. ARAS 1 BANGUNAN HAL EHWAL PELAJAR & ALUMNI (HEPA), UNISZA KAMPUS GONG BADAK, 21300 KUALA TERENGGANU, TERENGGANU

ENGINEER SIGNATURE :

CERTIFIED PROFESSIONAL
CPESC
MIFTAHU SALIHIN MUKHTAR
7219
EROSION AND SEDIMENT CONTROL

I hereby certify that these works have been designed by me in accordance with sound Engineering practice and that I take full responsibility for the design and proper performance of the same.

DRAWING TITLE :

LDP2M2 PLAN

PHASE 6

SCALE		DATE	Feb–19
DESIGNED BY			
DRAWN BY	YUSUF		
CHECKED BY	SALIHIN (CPESC 7219)		
DRAWING NO.LAY/06			
		REV	